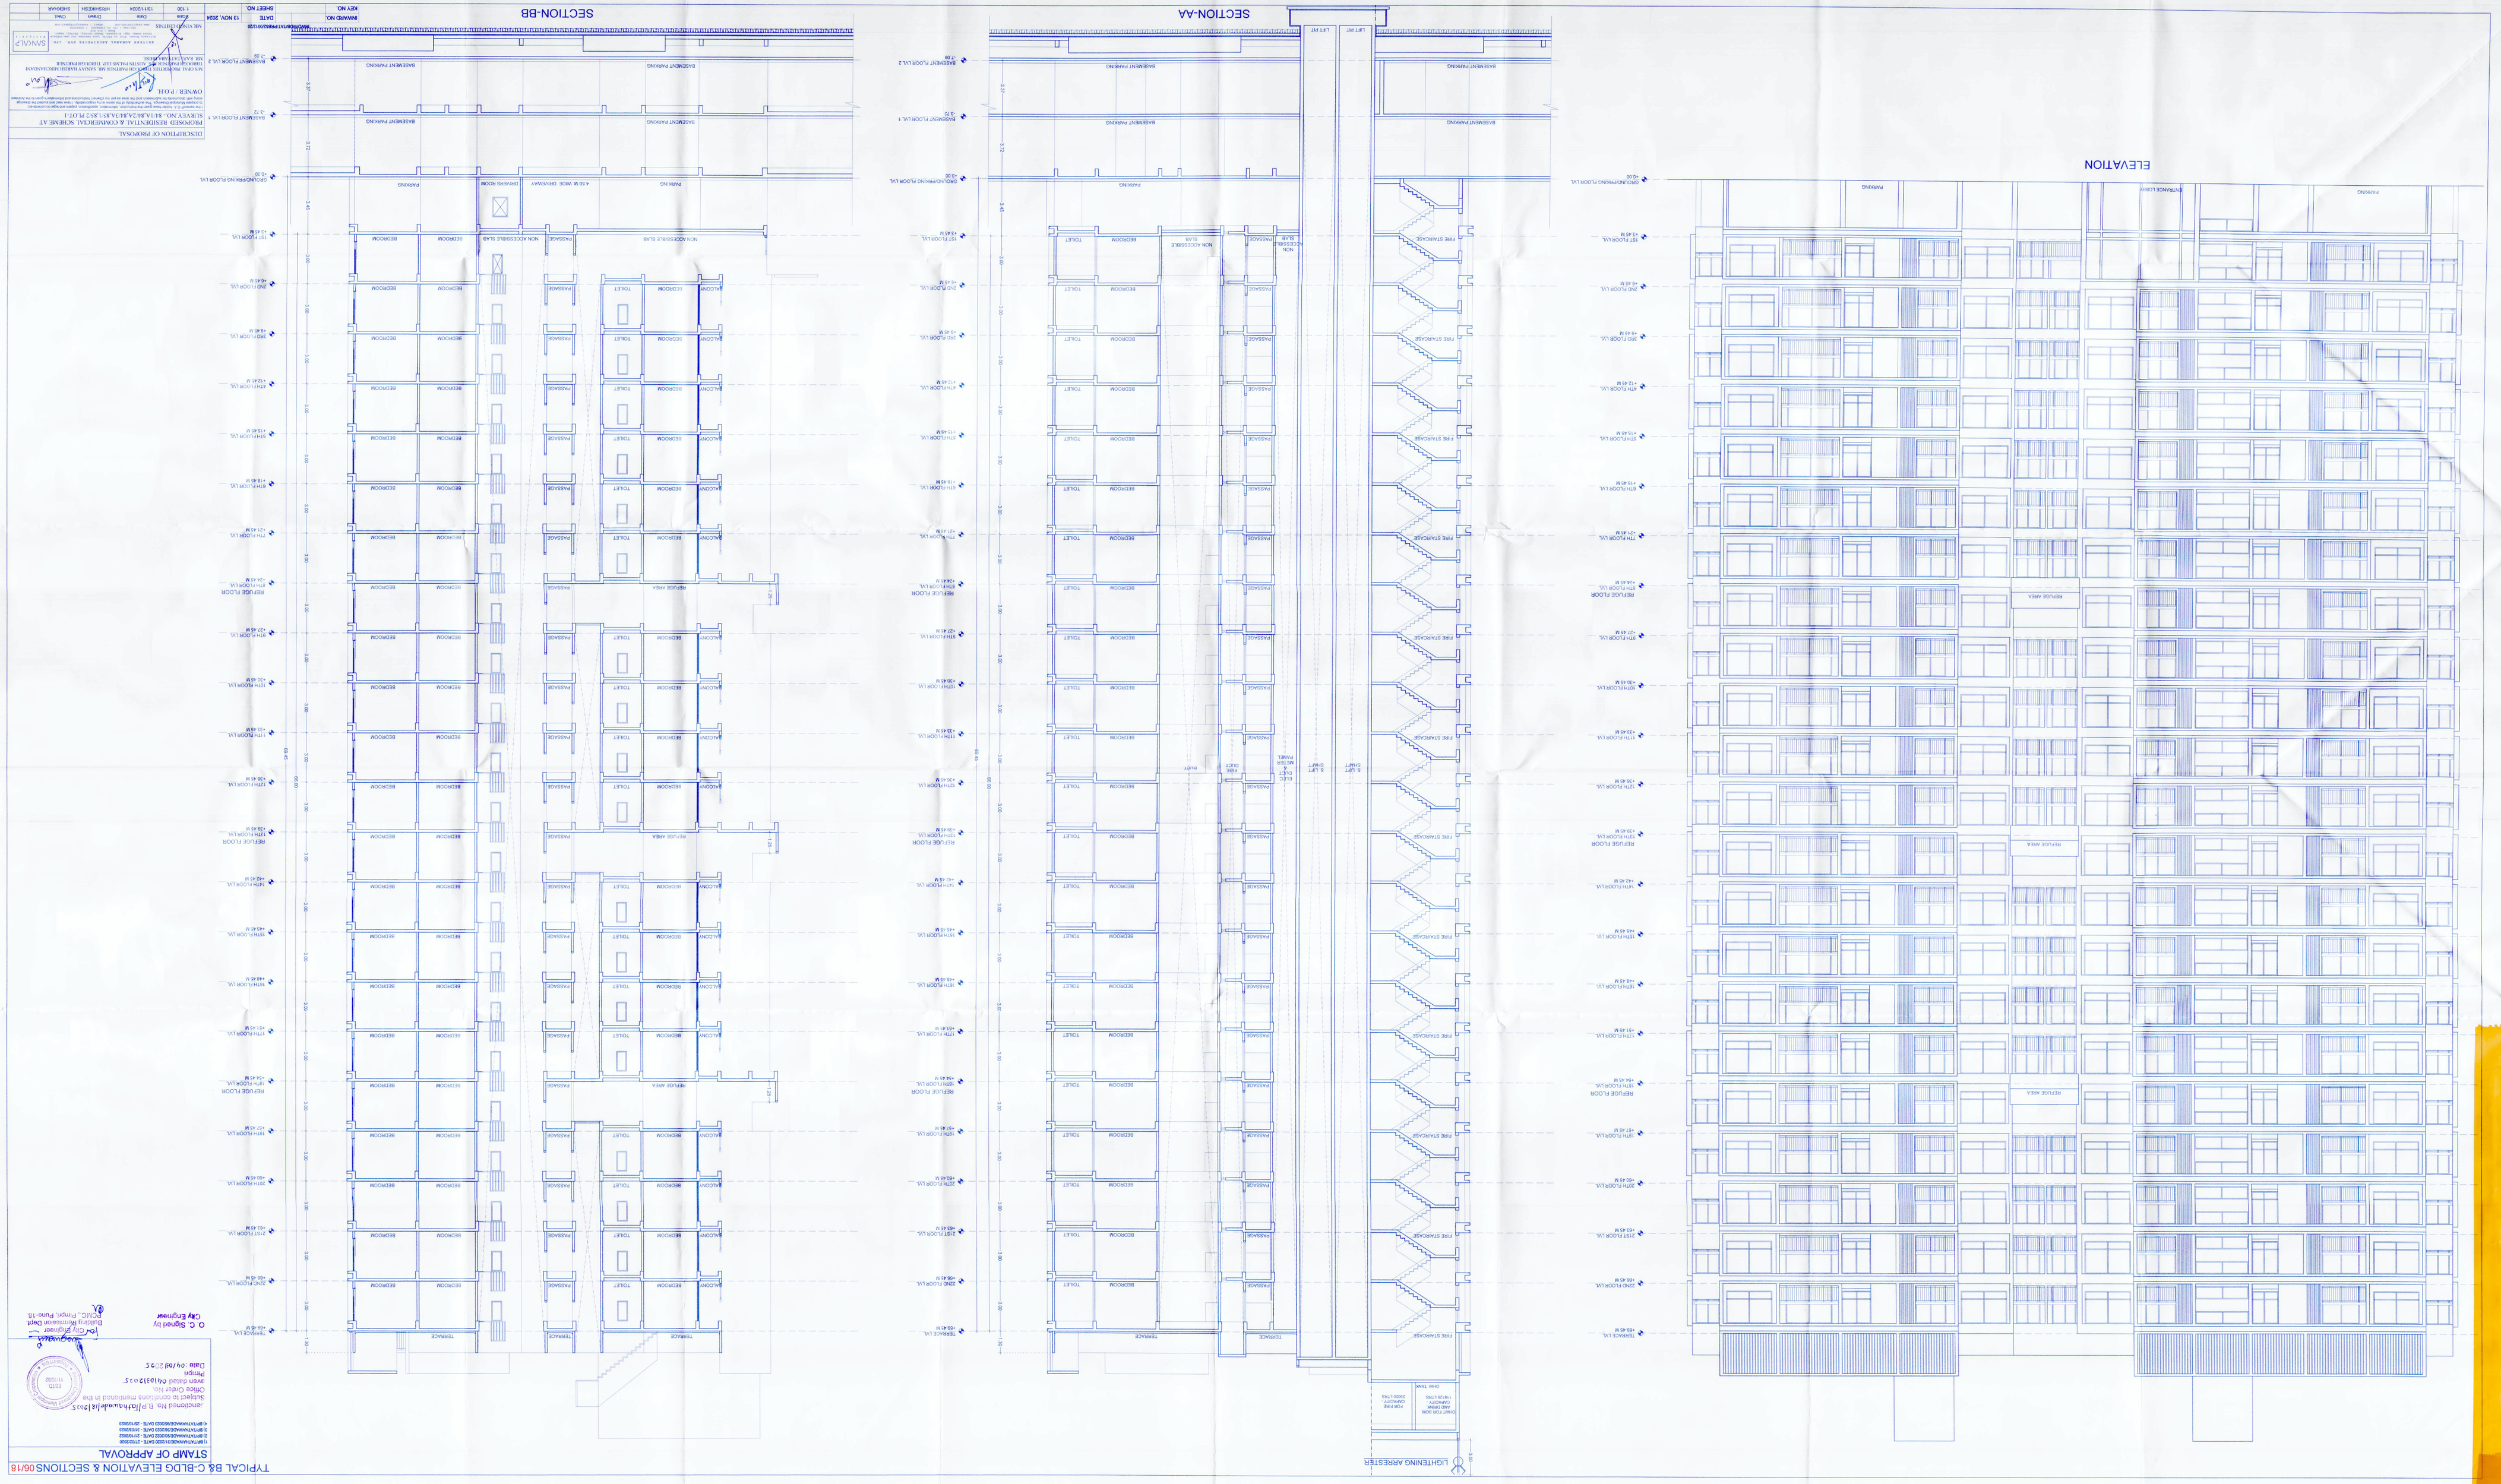

TYPICAL B& C-BLDG ELEVATION & SECTIONS 06/18

STAMP OF APPROVAL

Uploaded file is [illegible]
Subject to conditions mentioned in the
Office Order No
[illegible] dated 04/01/2025
Design
Date 04/08/2025

O. C. Signed by
City Engineer
PCMC, Pimpri, Pune-18

for City Engineer
Building Permission Dept
PCMC, Pimpri, Pune-18

DESCRIPTION OF PROPOSAL
PROPOSED RESIDENTIAL & COMMERCIAL SCHEME AT
SURVEY NO.- 81/1 & 82/1 & 83/1 & 85/1 & 85/2 FLOT-1

"The owner/ P.A. / Valuer / Architect / Structural Engineer / Contractor shall be responsible for carrying out work in accordance with the approved plans / conditions and that no deviation shall be made from the approved plans or violation of any of the provisions of the Act or the Rules / Regulations / Bye-laws / Development Control Rules / Development Plan or any other law for the time being in force."

OWNER / POA

NIS GROUP INFRASTRUCTURE LLP
[illegible]
THROUGH POWER OF ATTORNEY DATED 27/02/2020
[illegible]
NIS SANJAYA VIHAR SOCIETY

ARCHITECT
DETAILS
PETITION ANNAKI ARCHITECTS PVT. LTD.
[illegible]
SANJAY
[illegible]

NIS SANJAYA VIHAR SOCIETY

Scale	Drawn	Date	Checked
1:100	[illegible]	13 NOV. 2024	

DRAWING NO.	DATE	SHEET NO.
20250407PM0000000020	13 NOV. 2024	