BUILDING: D-BLDG ELEVATION & SECTIONS 09/18

STAMP OF APPROVAL

1) BP/TATP/WANADE/01/2020 DATE - 27/02/2020
2) BP/TATP/WANADE/09/2022 DATE - 21/10/2022
3) BP/TATP/WANADE/06/2023 DATE - 01/05/2023
4) BP/TATP/WANADE/06/2023 DATE - 25/10/2023

Sanctioned No. B.P/Tath-Wanade/18/2025
Subject to conditions mentioned in the Office Order No.
given dated 04/03/2025
Pimpri
Date: 04/03/2025

For City Engineer
Building Permission Dept.
PCMC., Pimpri, Pune-18.

O. C. Signed by
City Engineer

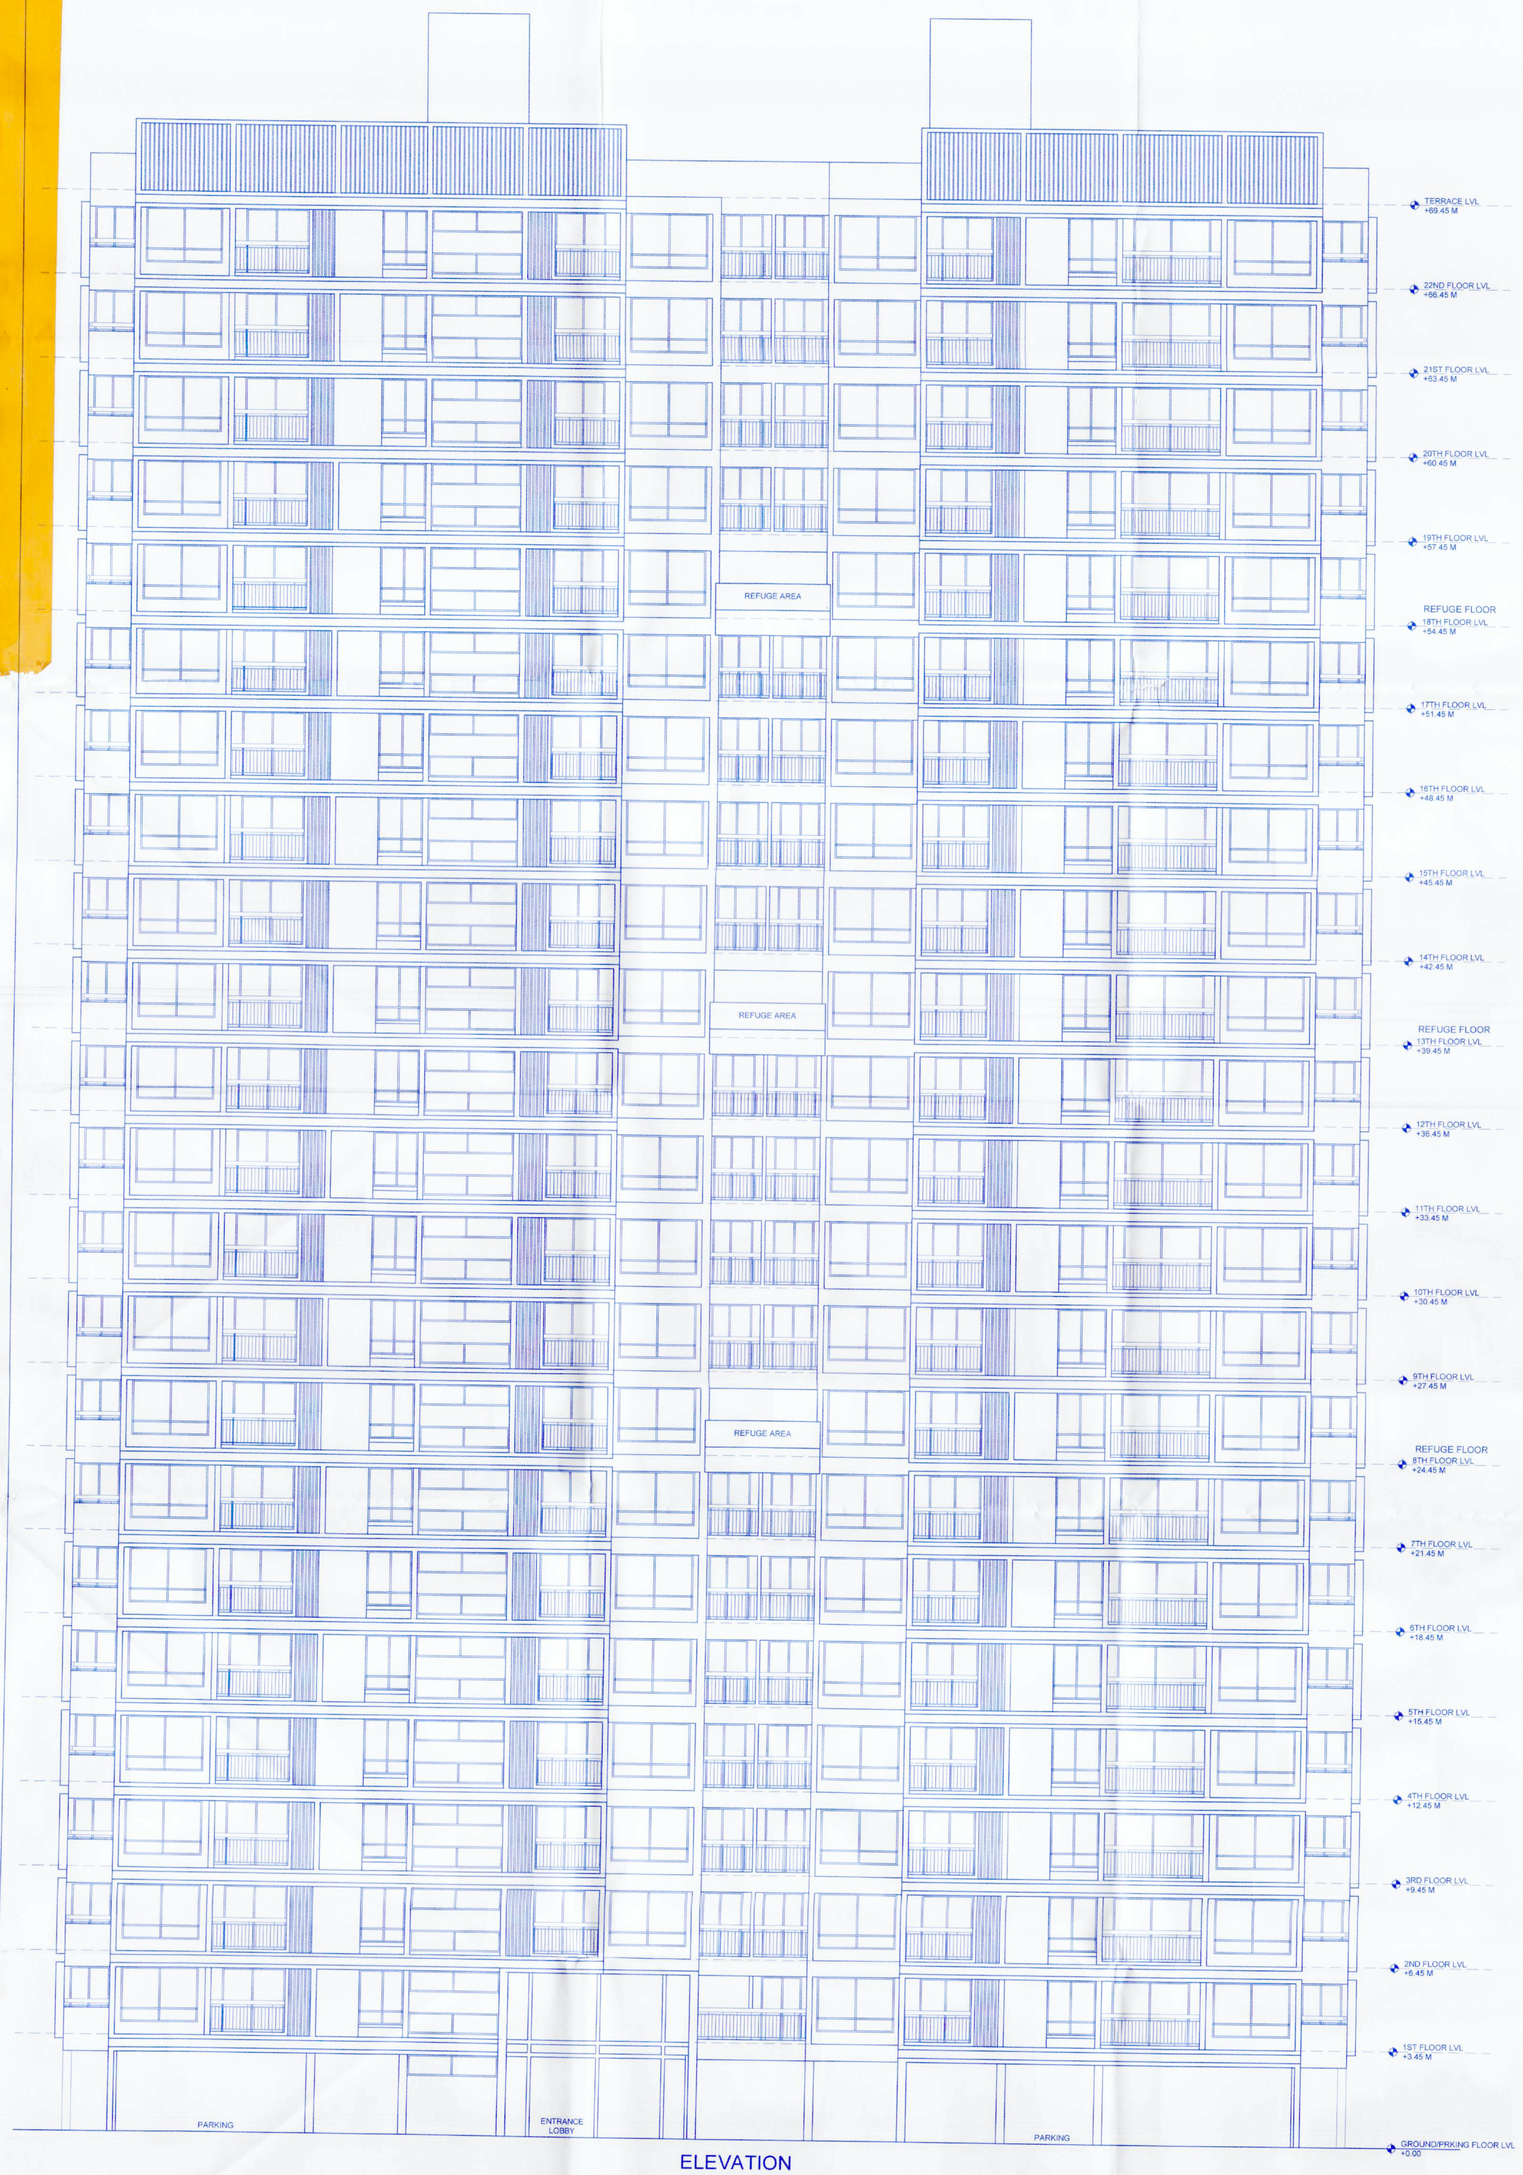

ELEVATION

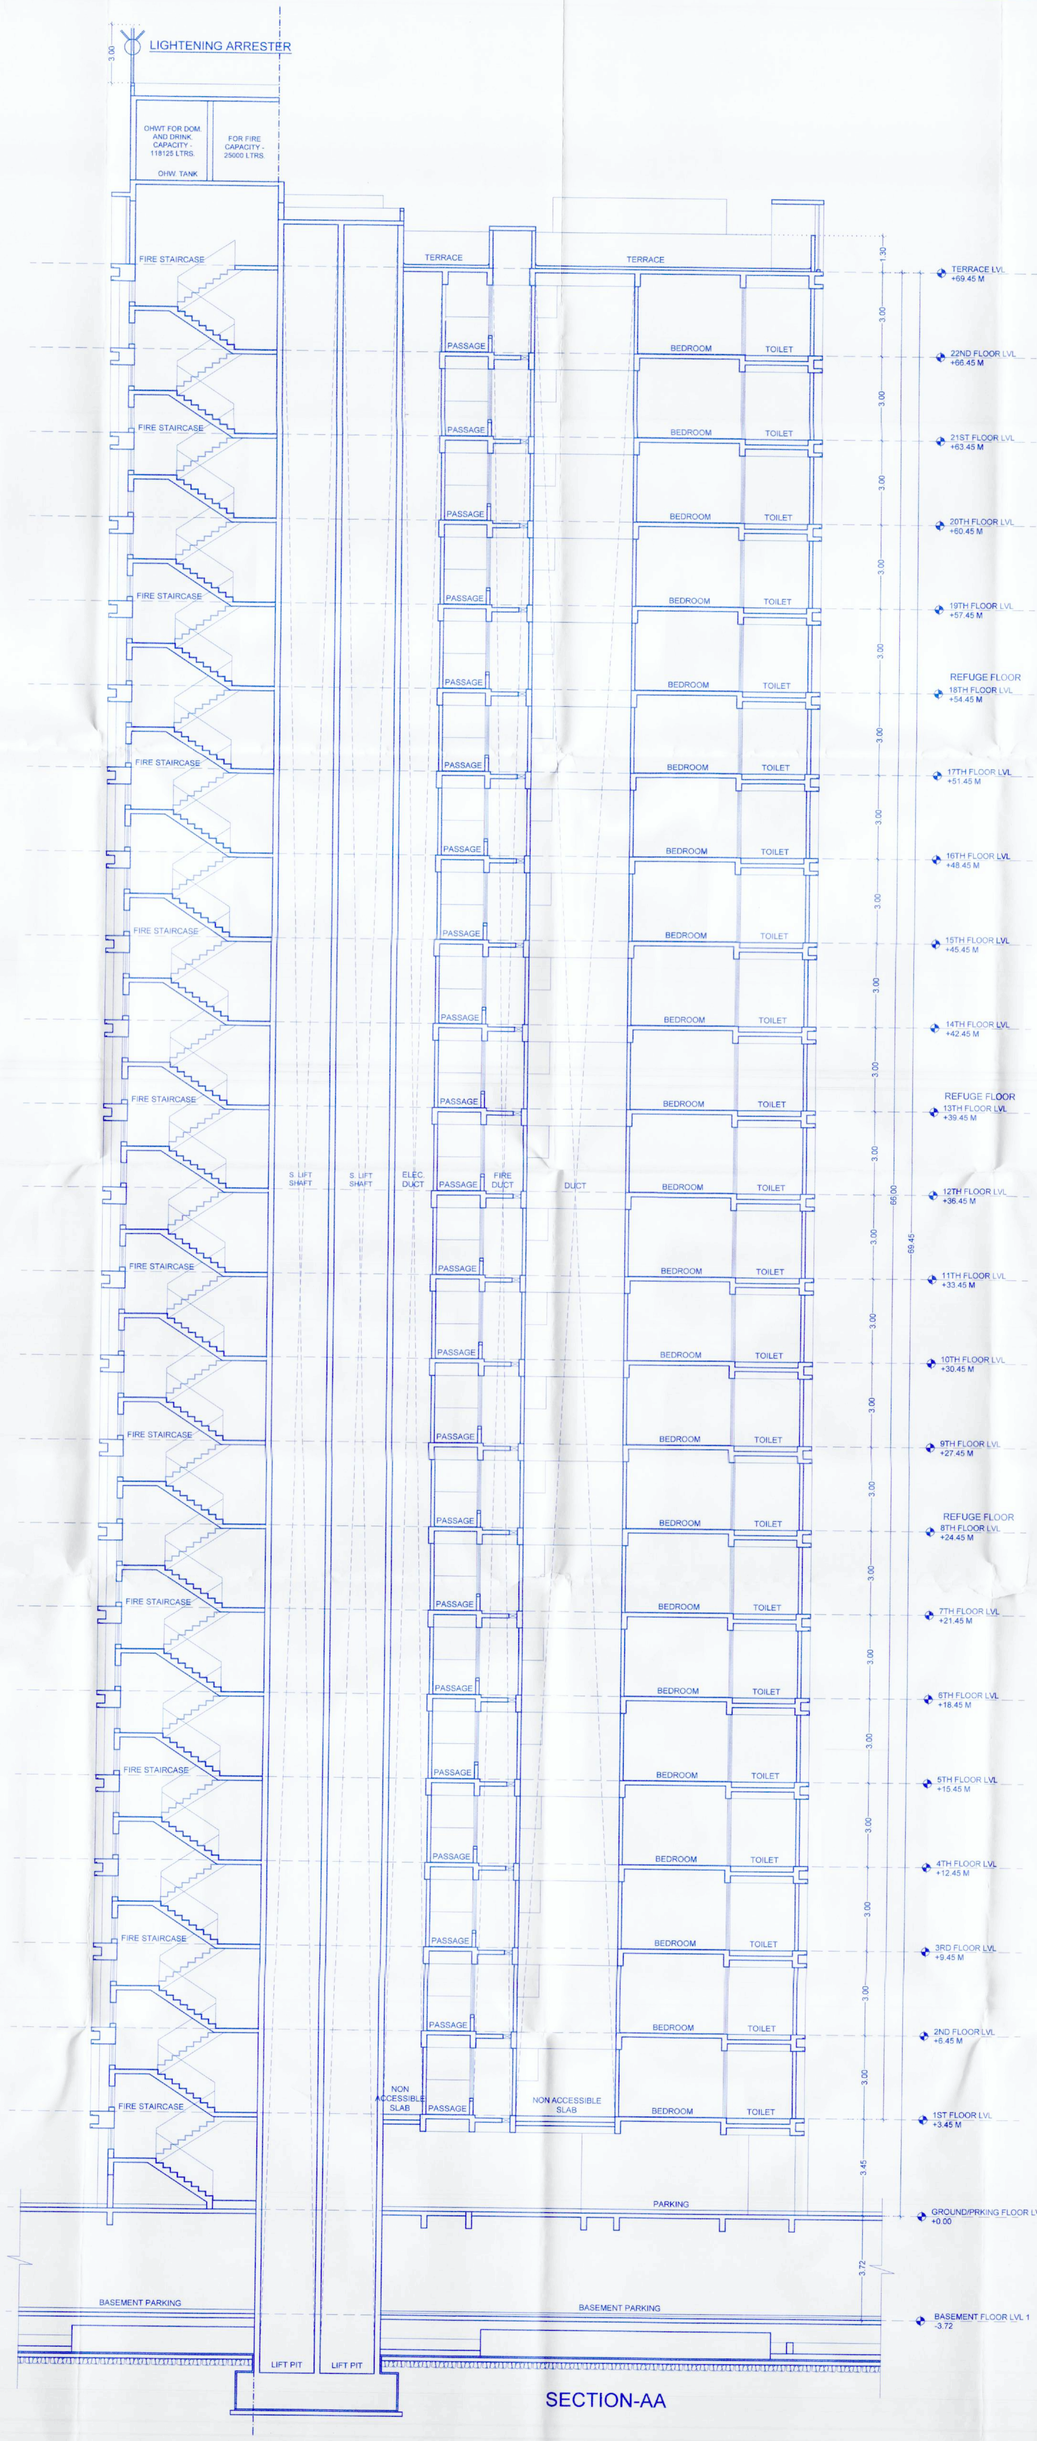

SECTION-AA

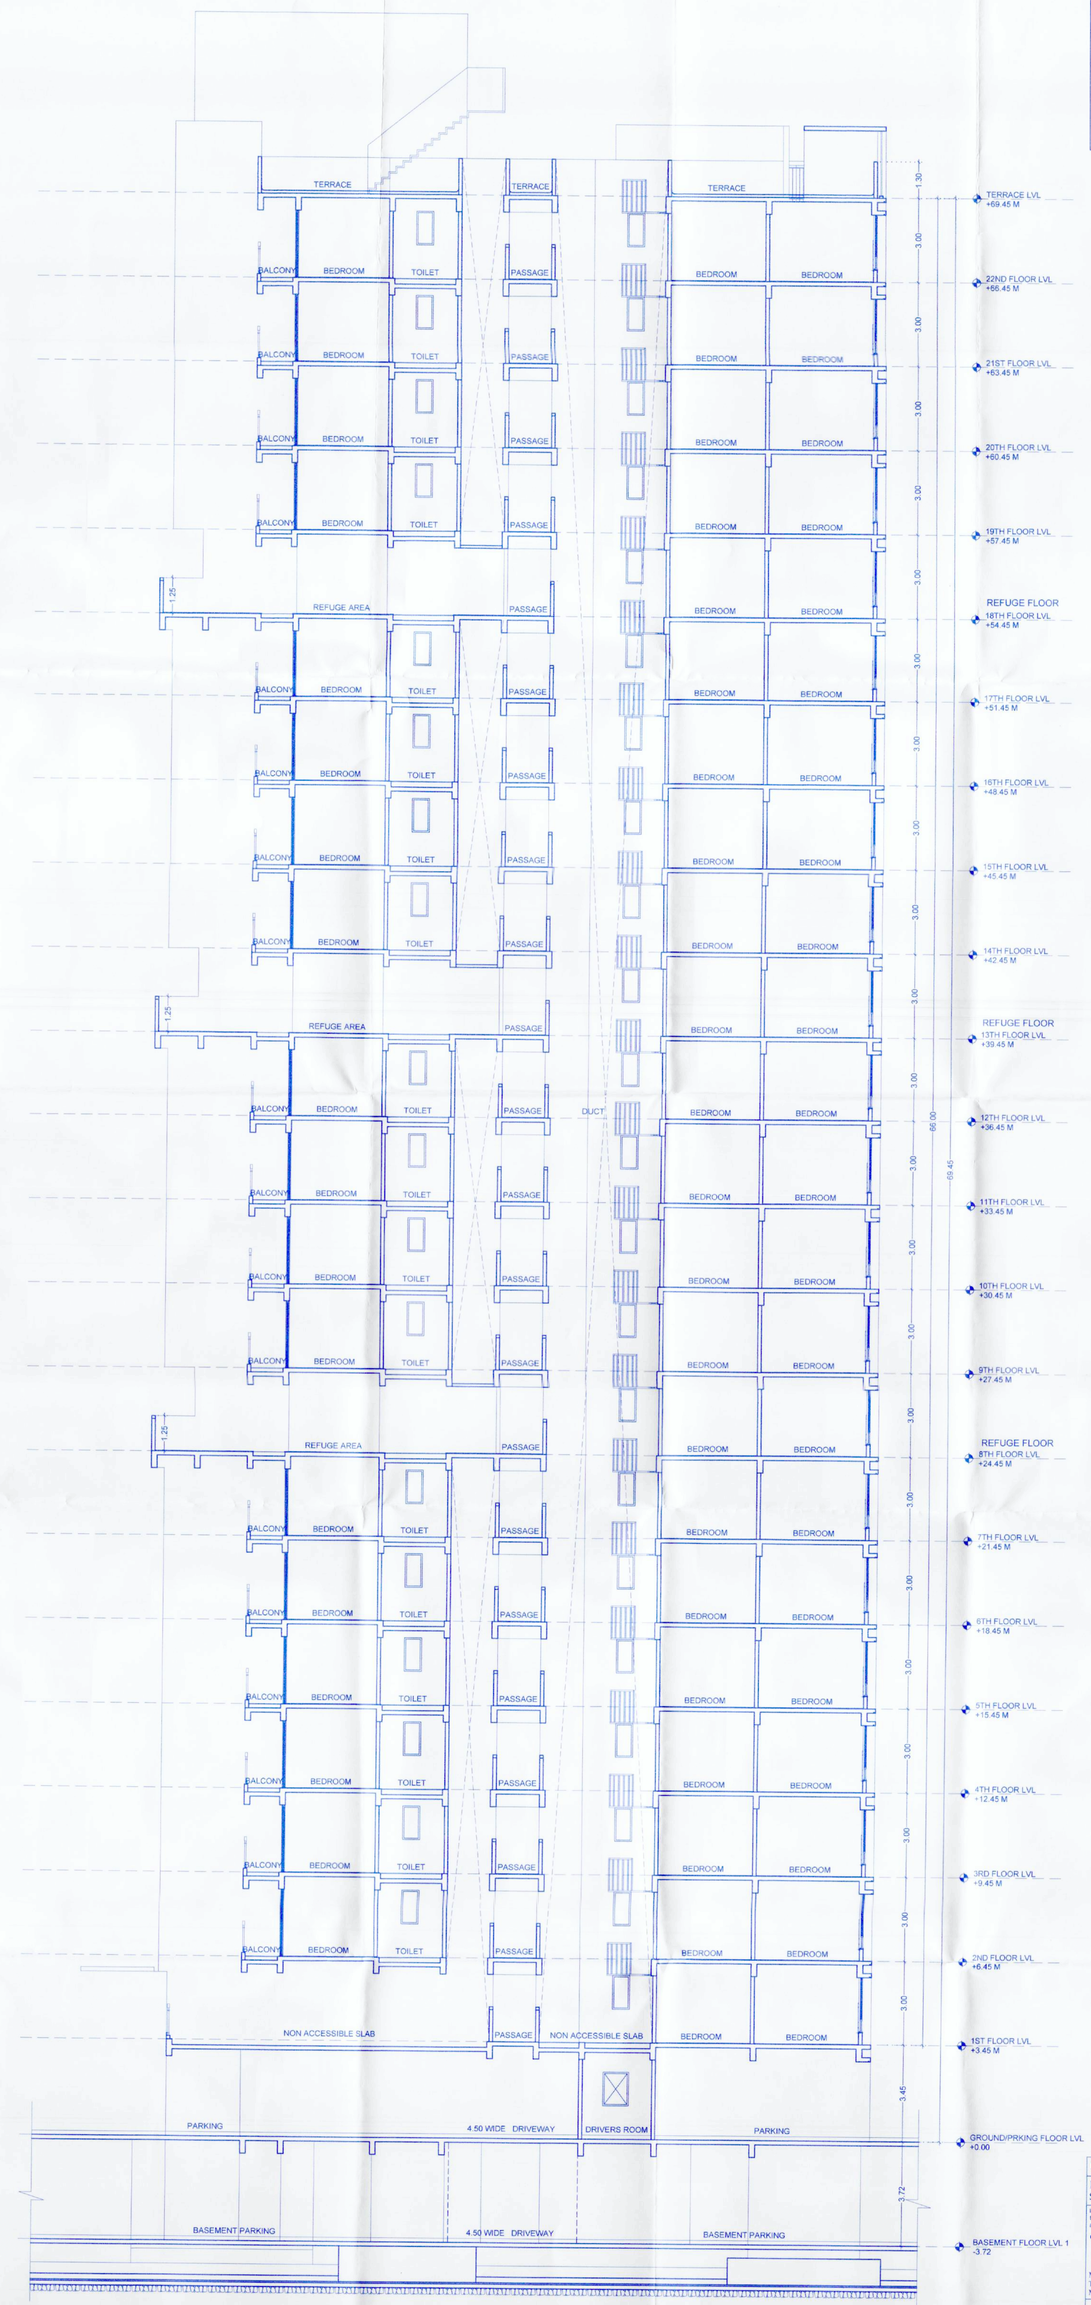

DESCRIPTION OF PROPOSAL

PROPOSED RESIDENTIAL & COMMERCIAL SCHEME AT SURVEY NO - 84/1A,84/2A,84/3A,85/1,85/2 PLOT - 1

I/We owner/P.O.A. hereby have given the information, information, specification, plans and legal documents etc. mentioned in the application form. I/We have read the Development Control Regulations and undertake to abide by the drawings along with documents for submission and the work as per my (Owner) instructions and information to give to the Architect.

OWNER / P.O.H.

M/s.GOYAL PROPERTIES LLP THROUGH PARTNER MR. SANJAY HARISH MIRCHANDANI
M/s.SAI PALMS LLP THROUGH PARTNER MR. RAJU TATTIYA BORE

MR.VINOD GOYENS

WATERS ASRANI ARCHITECTS PVT. LTD.

SANGALP
A.K.A.

INWARD NO. INWARD/B/TATP/BS/2019/1230

DATE	04 JUN, 2024	Scale	Date	Drawn	Chkd
KEY NO.		1:100	04/06/2024	HRISHIKESH	SHEKHAR
SHEET NO.					