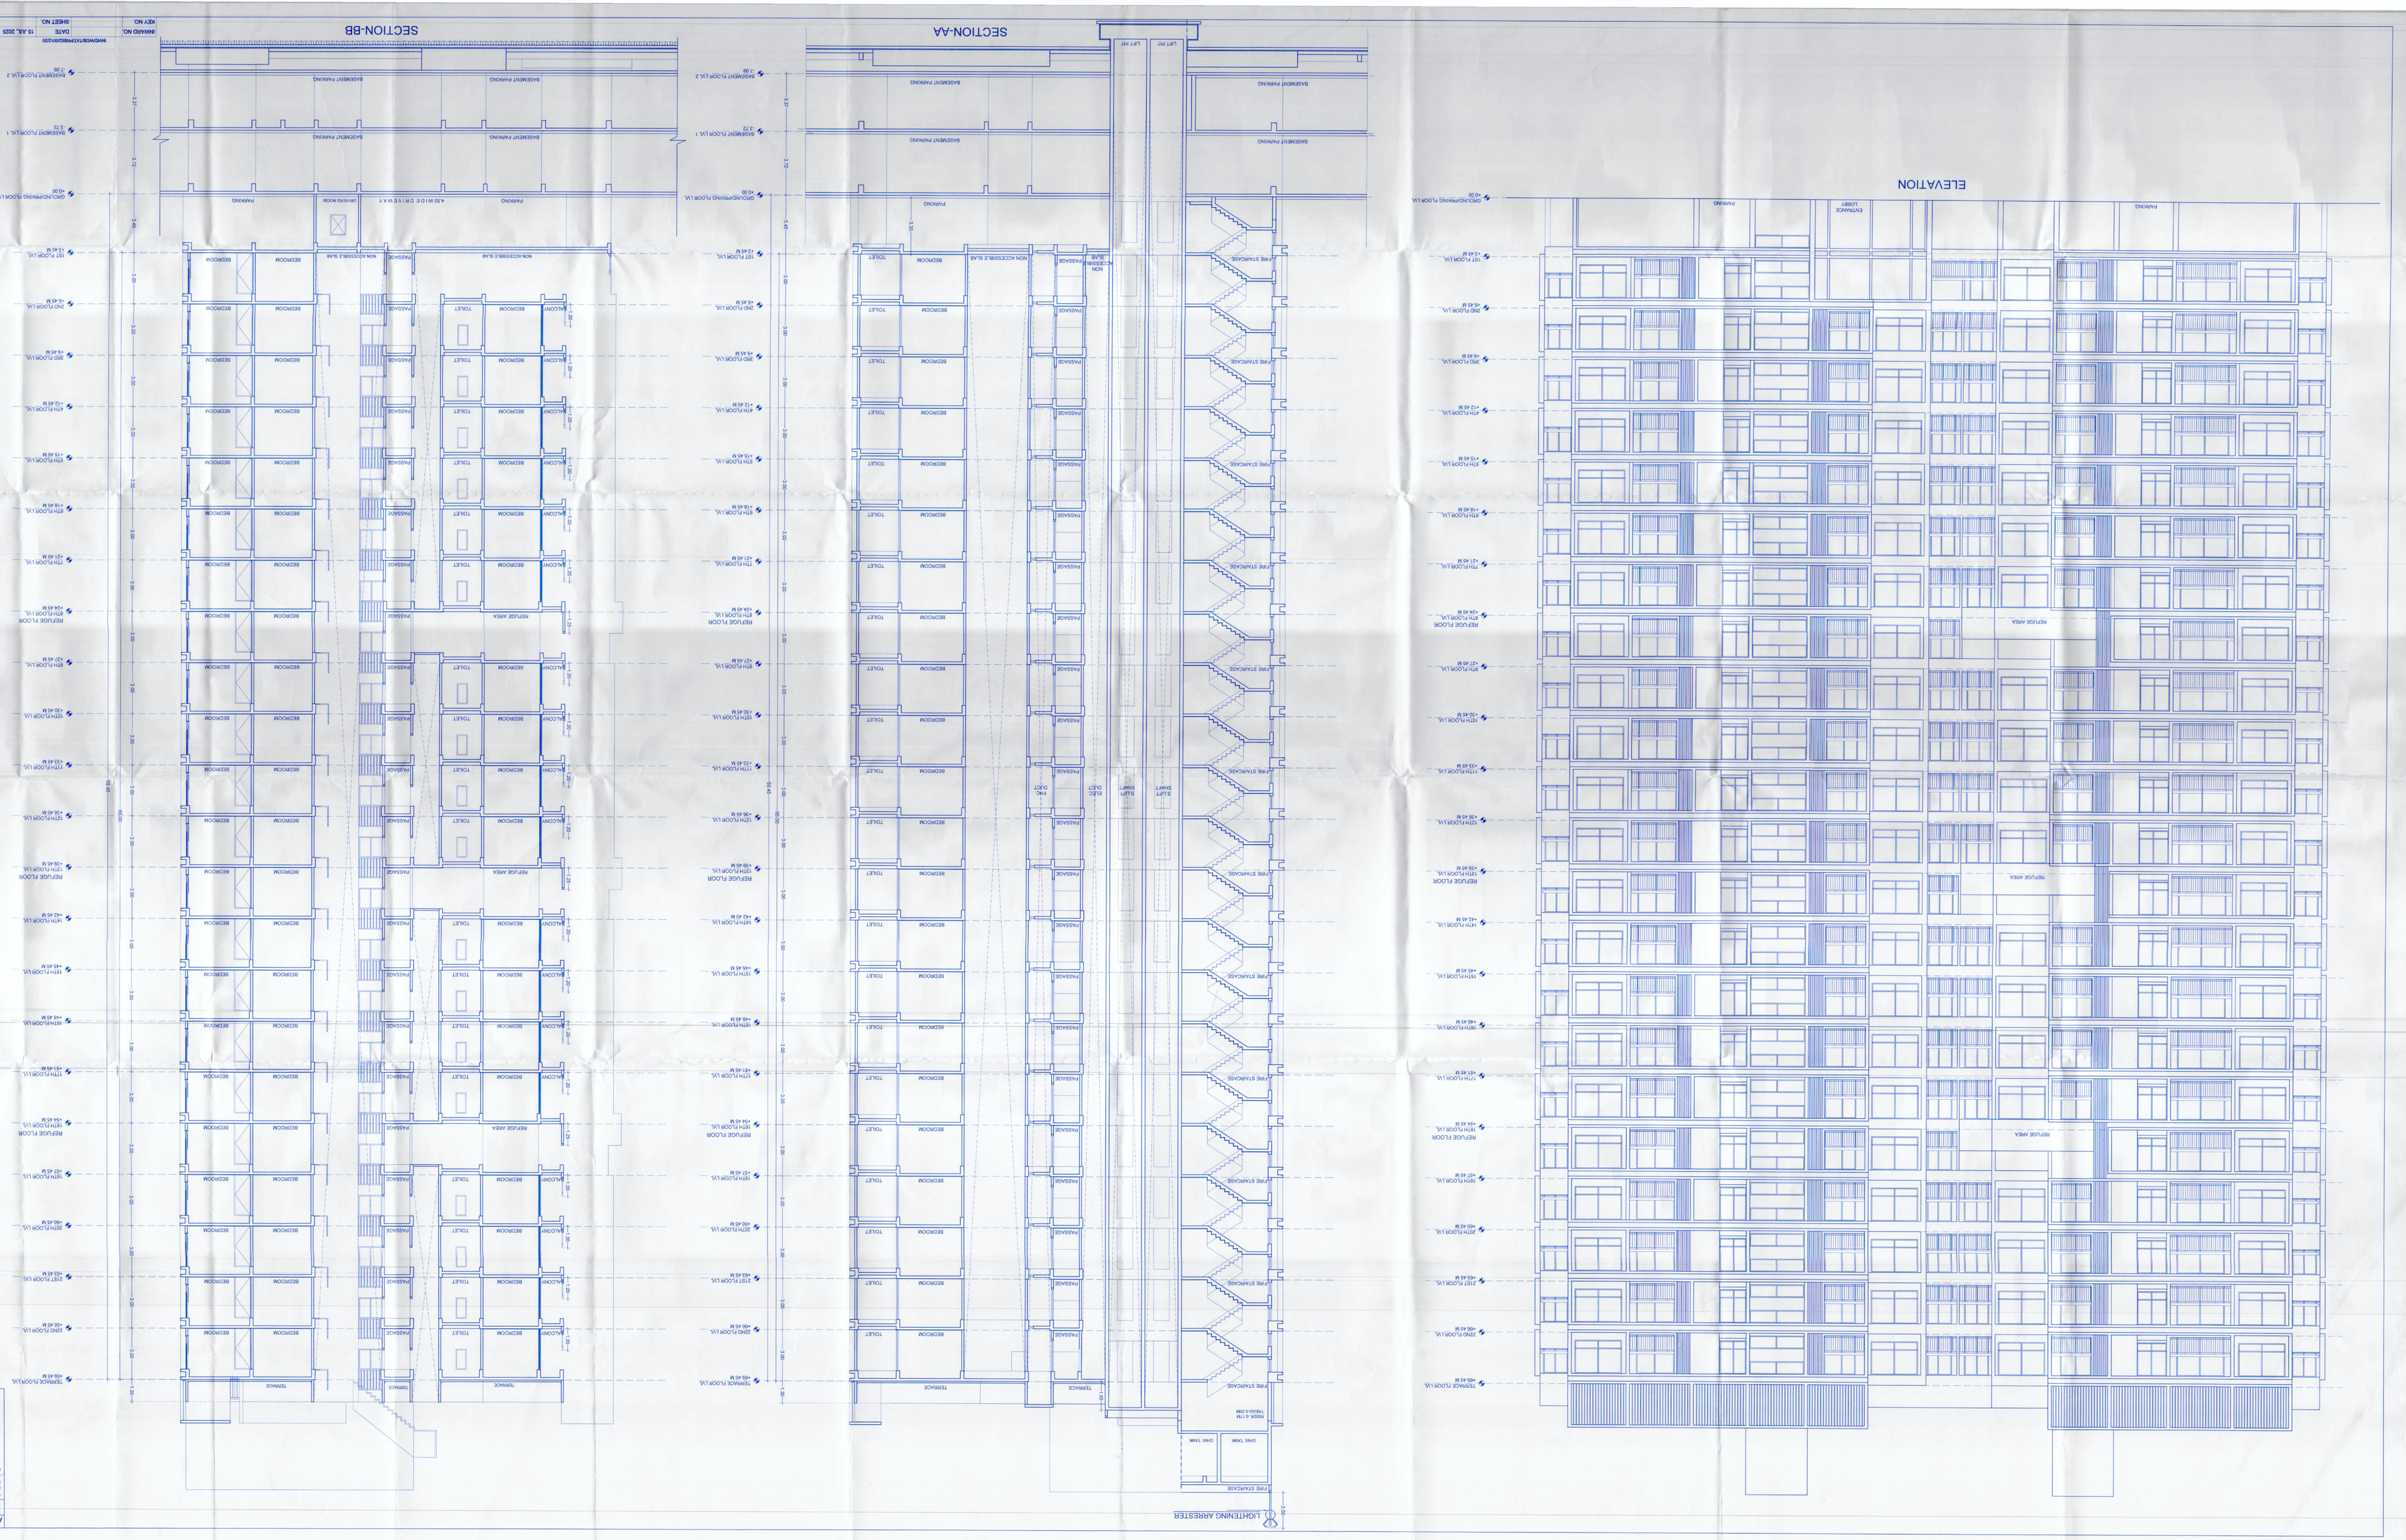
ELEVATION
SECTION-AA
SECTION-BB
PARKING
ENTRANCE LOBBY
REFUGE AREA
REFUGE FLOOR
BASEMENT PARKING
FIRE STAIRCASE
LIFT PIT
LIFT SHAFT
ELEC. DUCT
A/C DUCT
OHW TANK
RESER.0.1M
TRAV.0.2M
NON ACCESSIBLE S.RAB
TERRACE
BEDROOM
TOILET
PASSAGE
BALCONY
LIGHTENING ARRESTER
TERRACE FLOOR LVL
22ND FLOOR LVL
21ST FLOOR LVL
20TH FLOOR LVL
19TH FLOOR LVL
18TH FLOOR LVL
17TH FLOOR LVL
16TH FLOOR LVL
15TH FLOOR LVL
14TH FLOOR LVL
13TH FLOOR LVL
12TH FLOOR LVL
11TH FLOOR LVL
10TH FLOOR LVL
9TH FLOOR LVL
8TH FLOOR LVL
7TH FLOOR LVL
6TH FLOOR LVL
5TH FLOOR LVL
4TH FLOOR LVL
3RD FLOOR LVL
2ND FLOOR LVL
1ST FLOOR LVL
GROUND FLOOR LVL
BASEMENT FLOOR LVL 1
BASEMENT FLOOR LVL 2
DESCRIPTION OF PROPOSAL
PROPOSED RESIDENTIAL & COMMERCIAL SCHEME AT
SURVEY NO - 84/1A,2,3,4,5,6,7,8,9,10,11,12,13 & 20/1
OWNER NAME
SANAD
A-BLDG ELEVATION & SECTIONS 04/18
STAMP OF APPROVAL
