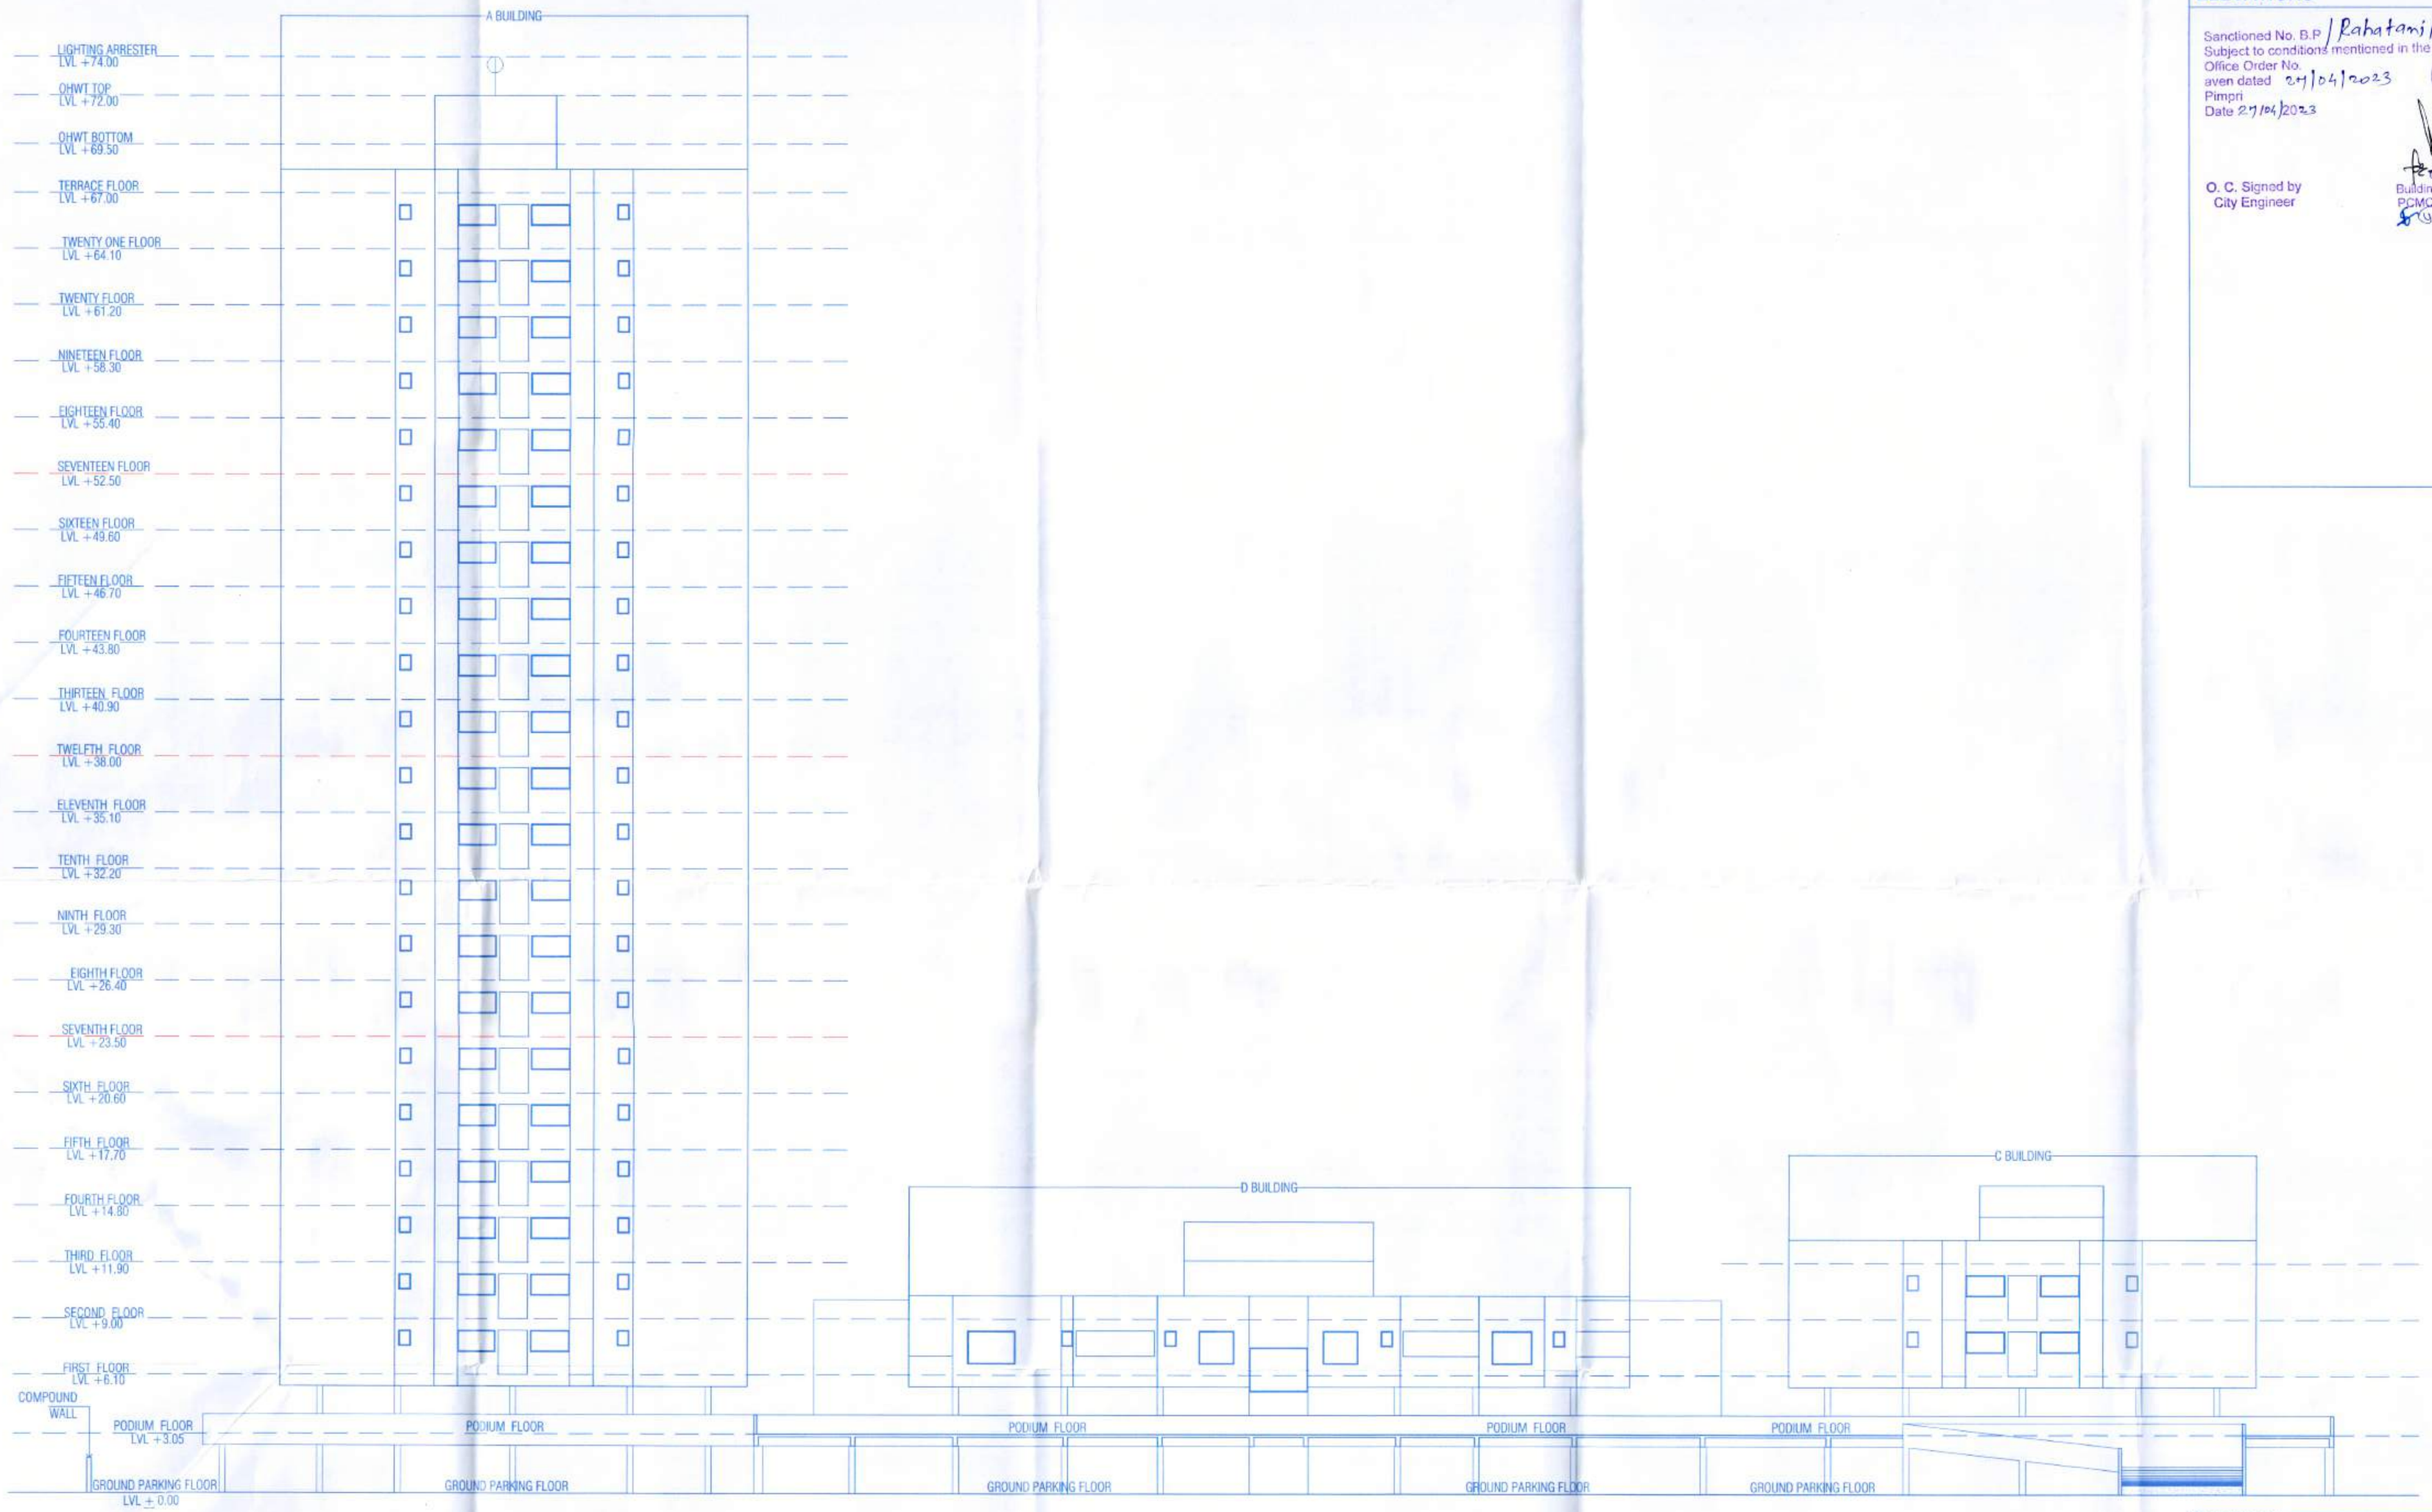


ELEVATION (NTS)

अट क्र.93 :- प्रस्तावित जलतरण तलावासाठी प्रशिक्षित जीवरक्षकाची नेमणुक करणे बंधनकारक राहील.

अट क्र. 35 :- सदरचे बांधकाम नकाशे/ बांधकाम चालु करणेचा दाखला हा पर्यावरण ना-हरकत प्रमाणपत्र (Environmental Clearance) मिळणेस अधिन राहून मंजुर करणेत आले आहेत. सुधारीत पर्यावरण ना-हरकत दाखला (Environmental Clearance) मिळालेशिवाय बांधकाम/विकास न करणेच्या अटीवर सदरची बांधकाम परवानगीची मंजुरी देणेत येत आहे.

## ELEVATIONS

11/11

Sanctioned No. B.P / Rahatani/29/2023
Subject to conditions mentioned in the Office Order No.
aven dated 27/04/2023
Pimpri
Date 27/04/2023

ESTD. 11/10/82

O. C. Signed by City Engineer

City Engineer
Building Permission Dept
PCMC, Pimpri, Pune-18

| OWNER'S NAME: | OWNER'S SIGN. |
|---|---|
| Mr. Sharad Yashwant Kokane and Daneshwar Kokane others through Power of Attorney holder M/s Legacy Lifespaces LLP through Partner Mr. Roshan Kishanchand Ramnani | |

PROJECT:
SURVEY NO : 50/4, 50/5, 50/6, 50/7, 50/8, 128/1/2C & 128/3
PLOT NO : CTS NO : 3999 (3998/P), 3999, 4000, 4001, 4002, 4003(P), 4006,4007(P)
DESCRIPTION : REGULAR TRACK, VILLAGE - RAHATANI

| ARCHITECT: | ARCHITECT'S SIGN. |
|---|---|
| Mehul Vasant Shah<br>CA/2004/34594 | |

| JOB NO. | DRG.NO. | SCALE | DRAWN BY | CHECKED BY |
|---|---|---|---|---|
| | | 1:100 | VDT | MVS |
| INWARD NO. | | | DATE | 19/04/2023 |
| KEY NO. | | | SHEET NO. | |