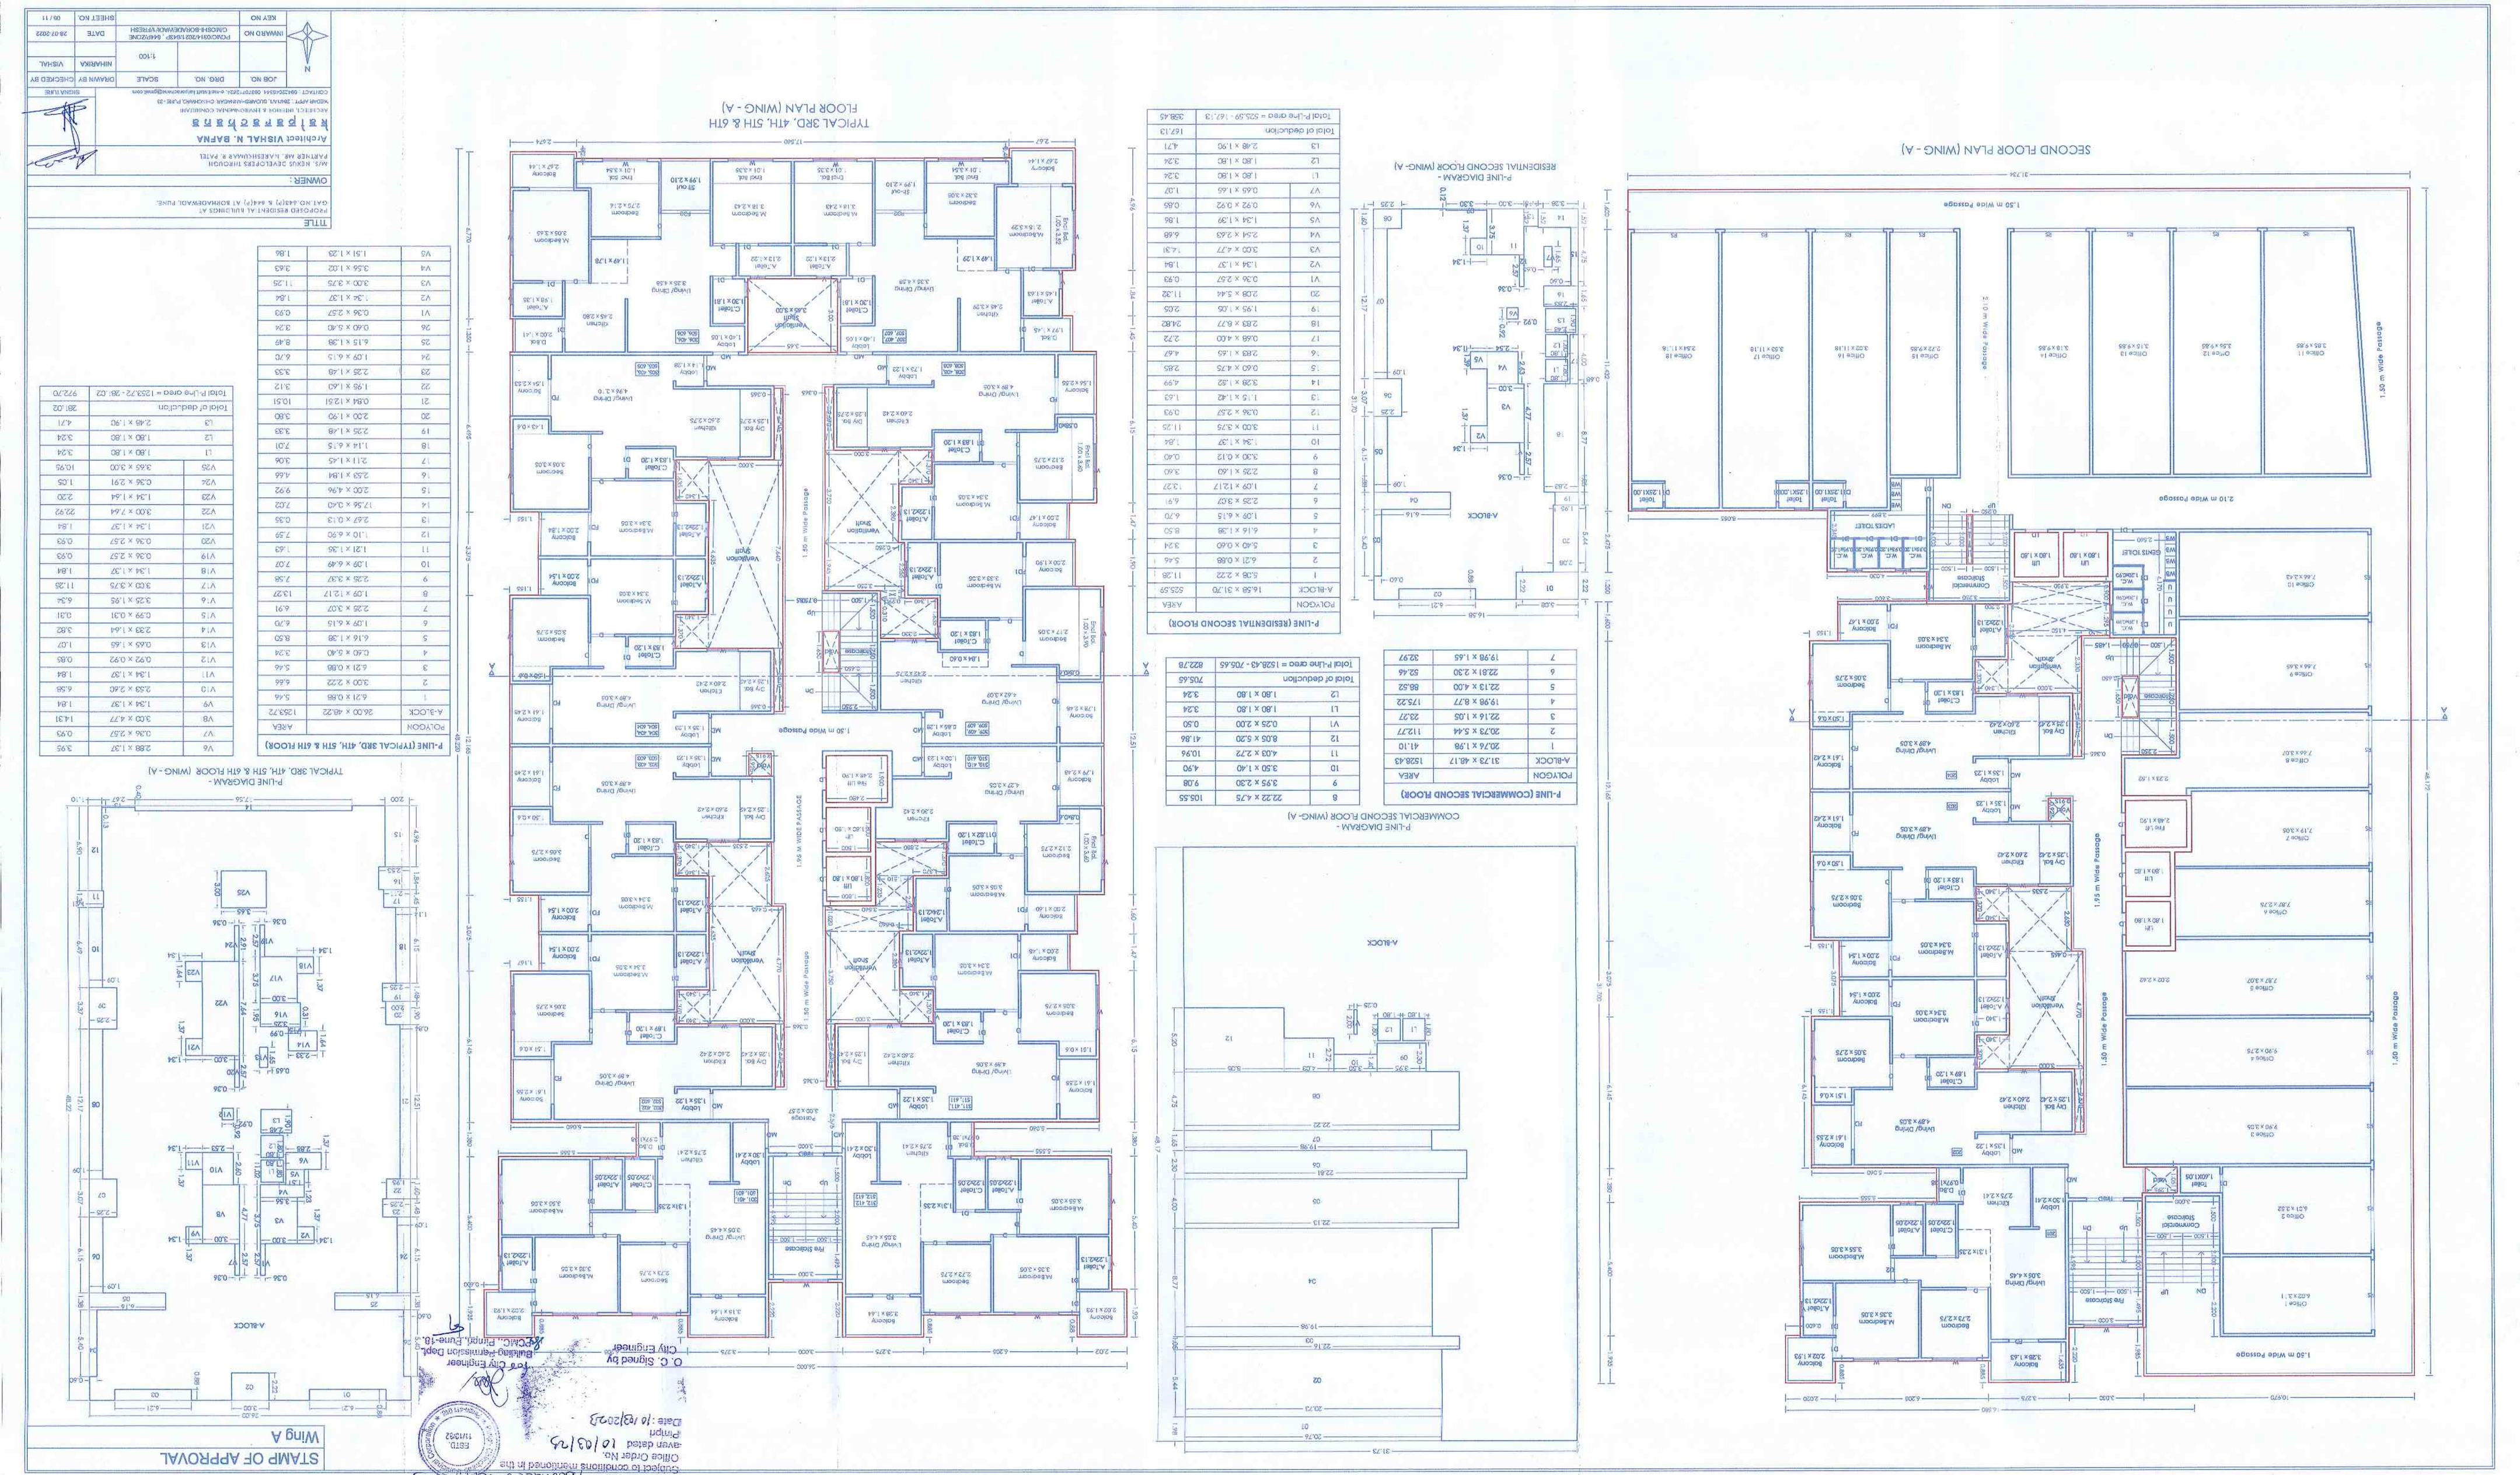
SECOND FLOOR PLAN (WING - A)
TYPICAL 3RD, 4TH, 5TH & 6TH FLOOR PLAN (WING - A)
P-LINE DIAGRAM - RESIDENTIAL SECOND FLOOR (WING- A)
P-LINE DIAGRAM - COMMERCIAL SECOND FLOOR (WING- A)
P-LINE DIAGRAM - TYPICAL 3RD, 4TH, 5TH & 6TH FLOOR (WING - A)
A-BLOCK
1.50 m Wide Passage
2.10 m Wide Passage
1.95 m Wide Passage
1.20 m Wide Passage
Ladies Toilet
Gents Toilet
Ramp Slope
Ventilation Shaft
Fire Staircase
Commercial Staircase
Residential Staircase
Lift
Toilet
Pantry
Balcony
Living/ Dining
Kitchen
Dry Balc.
Bedroom
M.Bedroom
A.Toilet
C.Toilet
Lobby
Entrance
Office 1
Office 2
Office 3
Office 4
Office 5
Office 6
Office 7
Office 8
Office 9
Office 10
Office 11
Office 12
Office 13
Office 14
Office 15
Office 16
Office 17
Office 18
Office 19
Office 20
Office