(COMMERCIAL)
ELEVATION

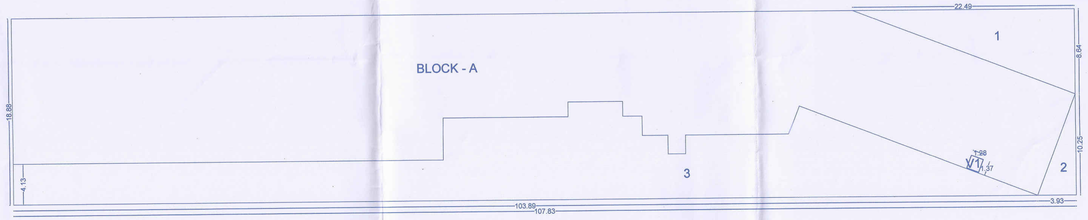

(COMMERCIAL 02) GROUND/ STILT FLOOR PLAN (SCALE 1:200)

Polygon	Area
A-Block	2035.83
D1	97.11
D2	20.15
D3	570.24
V1	1.75
Total	1346.58

COMMERCIAL 02
GROUND/ STILT FLOOR B/UP AREA
= 1346.58 SQ.M.

WING K1 LOBBY & TOILET KEY PLAN

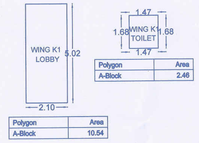

Polygon	Area
A-Block	2.46

Polygon	Area
A-Block	10.54

WING K2 LOBBY & TOILET KEY PLAN

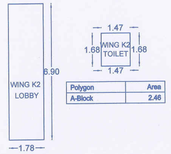

Polygon	Area
A-Block	2.46

Polygon	Area
A-Block	12.28

(WING K1 & K2)
GROUND / STILT PARKING FLOOR PLAN

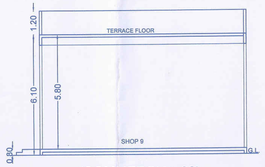

(COMMERCIAL 02)
SECTION-AA

COMMERCIAL 02 CARPET AREA STATEMENTS		
BUILDING	SHOWROOM NO.	RERA CARPET SQ.M.
COMMERCIAL 02 GROUND FLOOR	SHOWROOM 1	88.45
	SHOWROOM 2	88.45
	SHOWROOM 3	88.45
	SHOWROOM 4	88.45
	SHOWROOM 5	88.45
	SHOWROOM 6	88.45
	SHOWROOM 7	88.45
	SHOWROOM 8	56.55
	SHOWROOM 9	70.63
	SHOWROOM 10	68.27
	SHOWROOM 11	53.24
	SHOWROOM 12	74.42
	SHOWROOM 13	79.57
	SHOWROOM 14	64.53
	SHOWROOM 15	70.88
	SHOWROOM 16	65.13
	SHOWROOM 17	67.46
	TOTAL	1289.83

WING K1,K2 2 / 7

STAMP OF APPROVAL

GROUND / STILT PARKING FLOOR PLAN

Sanctioned No. B.P/Akurdi/22/2024
Subject to conditions mentioned in the
Office Order No.
Given dated 09/08/2024
Pimpri
Date :09/08/2024

Pimpri Chinchwad Municipal Corporation ESTD. 11/10/82 Akurdi-411 044

O. C. Signed by
City Engineer

For City Engineer
Building Permission Dept.
PCMC., Pimpri, Pune-18.

MANIK BUCHADE ARCHITECTS
KIMAYA HOUSE
Near 19 Grand West Society,
Birla Hospital Road,
Dange chowk , Thergaon, Pune-411033
Web.site : www kimayagroup.com
E.mail:info@mbarchitects.co.in
Ph.9552502704 , 8087518777
Ar.Manik Buchade

PROPOSED RESIDENTIAL & COMM. COMPLEX ON C.T.S.NO. 4667 OF VILLAGE-AKURDI PUNE

Owner (a) name and signature :- Signature
M/S. Zenithist Realty LLP.

Date	North	Scale	Drawn by	Checked by	Registration No.of Architect/License no.of Licensed Engineer / Supervisor
04.07.2024	N	1:100	SMITA VRUSHALI	Ar.ShruSi	Lic.No.CA/03/32518