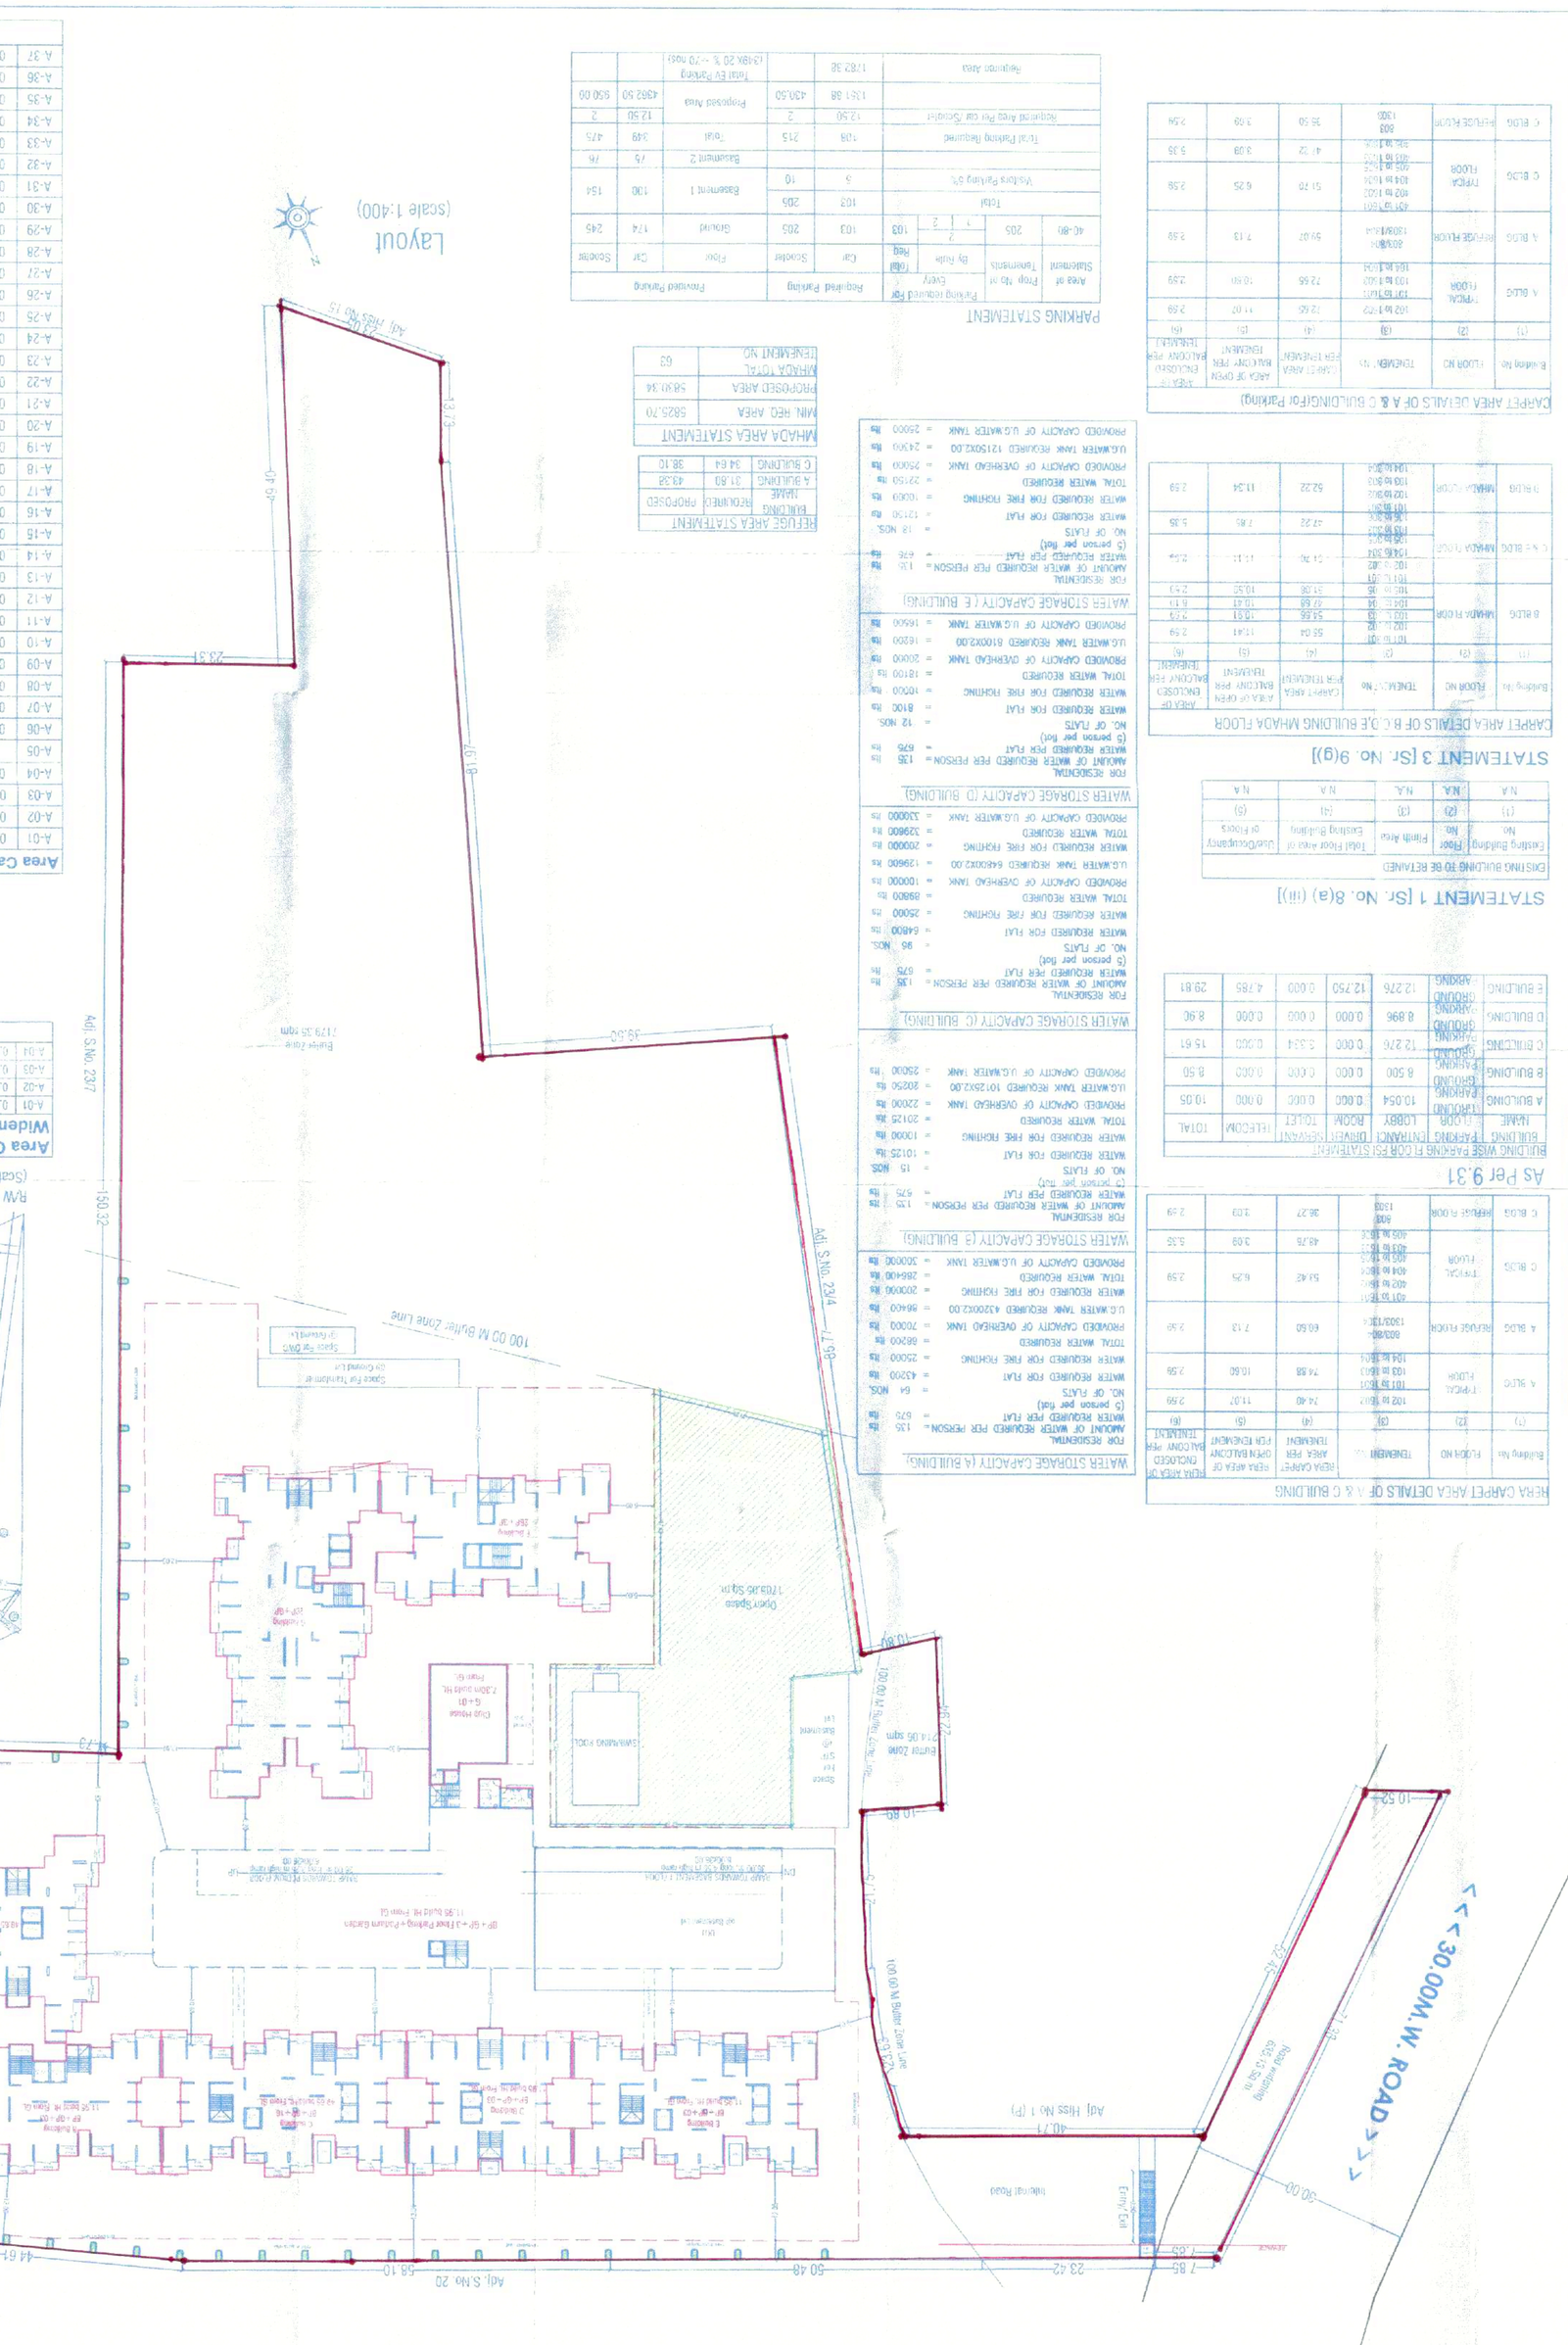
Layout
(scale 1:400)
30.00M.W. ROAD
Adj. Site No. 20
Open Space
Club House
G+01
Zone Level
Entry/Exit
